WORK-ITEM LEGEND

Symbol △	Item Description
1	Developer to coordinate planting of evergreen trees along Beaver Swamp Brook on Ives side
2	Proposed plantings along southwest property line (Steem) shall be set back 5'-0" from property line
3	Perimeter plantings to be set on 3'-0" ht soil berm
4	Area to be gravel without belgian block edge
5	Belgian block set flush with drive elevation at drive turn-around
6	3 or 5 rows of belgian block paver banding - type optional upon approval
7	Belgian block curbing

33 Glendale Avenue Plant List

Symbol	Quantity	Botanical Name / Common Name	Size	Root, spacing
Trees				
AGP	1	Acer ginnetrue / Paper-bark Maple	30' ht	b&b
BI	2	Betula nigra / River Birch	30' ht	b&b
CKJ	3	Cornus florida / Flowering Dogwood	8' ht	b&b
CKO	2	Cornus kousa / Kousa Dogwood	8' ht	b&b
NS	7	Picea abies / Norway Spruce	8' ht	b&b
PSC	6	Picea pungens glauca / Colorado Blue Spruce	8' ht	b&b
WP	3	Pinus strobus / White Pine	8' ht	b&b
WP-2	7	Pinus strobus / White Pine	8' ht	b&b
PC	2	Pyrus calleryana "Aristocrat" / Aristocrat Pear	12' ht	b&b
SBW	2	Salix babylonica / Babylon Weeping Willow	12-14' ht	b&b
AR	9	Thuja occidentalis 'Nigra' / Dark American Arborvitae	6' ht	b&b
HL	9	Tsuga canadensis / Canadian Hemlock	8' ht	b&b
Shrubs				
AE	9	Abelia grandiflora / Glossy Abelia	3 gal	cont
AGH	9	Azalea 'helen curtis' / Helene Curtis White Azalea	3 gal	cont
AJM	12	Azalea 'mothers day' / Mothers Day Pink Azalea	3 gal	cont
CO	180	Cotoneaster horizontalis / Rockspray Cotoneaster	3 gal	cont
HYA	2	Hydrangea arborescens 'annabelle' / Annabelle Hydrangea	5' ht	cont
HYO	6	Hydrangea quercifolia / Oakleaf Hydrangea	7' ht min/cl	cont
JG	2	Ilex glabra 'compacta' / Dwarf Inkberry	5' ht	b&b
ML	6	Kalmia latifolia / Mountain Laurel	5' ht	b&b
RM	6	Picea pungens / Japanese Andromeda	36" ht	b&b
RPC	8	Rhododendron catawbiense / Roseum Elegans Rhododendron	4' ht	b&b
RM	18	Rhododendron maximum 'rosebay' / Rosebay Rhododendron	4' ht	b&b
PJM	71	Rhododendron PJM / PJM Rhododendron	18 gal	cont
TE	11	Taxus media hicksii 'upright' / Upright Yew (shaped yew-inside)	6' ht	b&b
VL	330	Viburnum dentatum/lentago / Leatherleaf Viburnum	12' ht	b&b
Perennials, Bulbs, Annuals				
DA	300	Daffodils		bulb
DL	30	Hemerocallis 'stella de oro' / Stella De Oro Daylilly	1 gal	cont
SH	30	Sedum 'autumn joy' / Autumn Joy Sedum	1 gal	cont

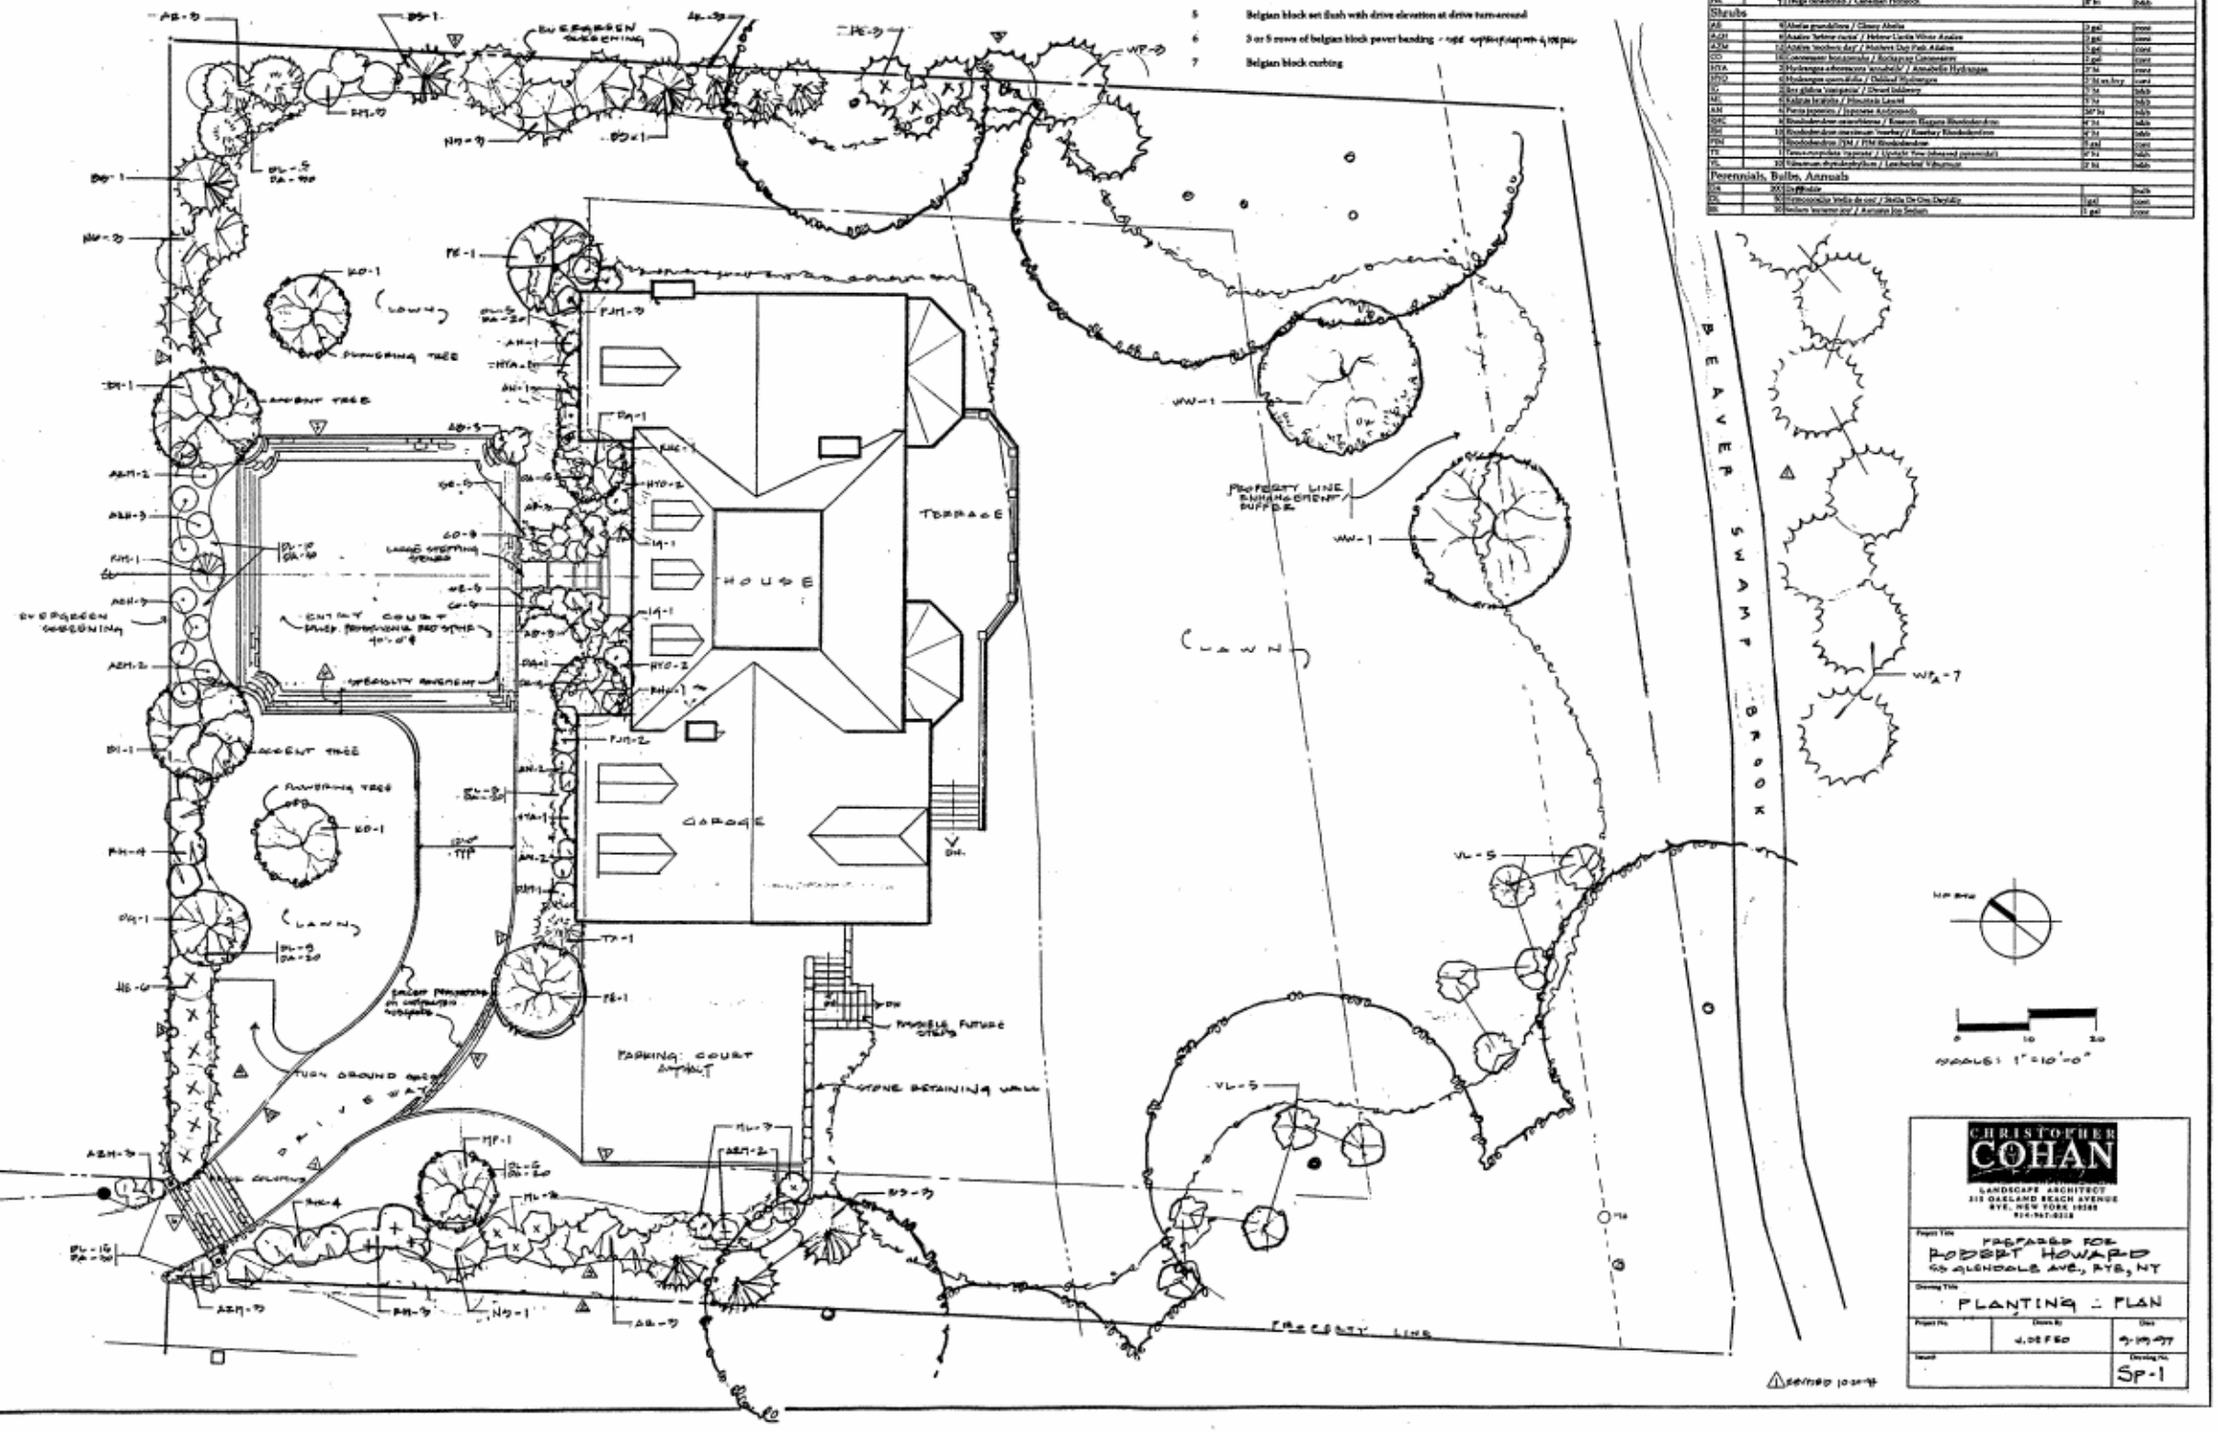

CHRISTOPHER COHAN
LANDSCAPE ARCHITECT
215 OAKLAND BEACH AVENUE
RYE, NEW YORK 10580
914-967-0228

PREPARED FOR
ROBERT HOWARD
33 GLENDALE AVE., RYE, NY

PLANTING - PLAN

Project No.	Drawn By	Date
	J.DEFEO	9-19-97
Issued		Drawing No. SP-1

△ REVISED 10-20-97